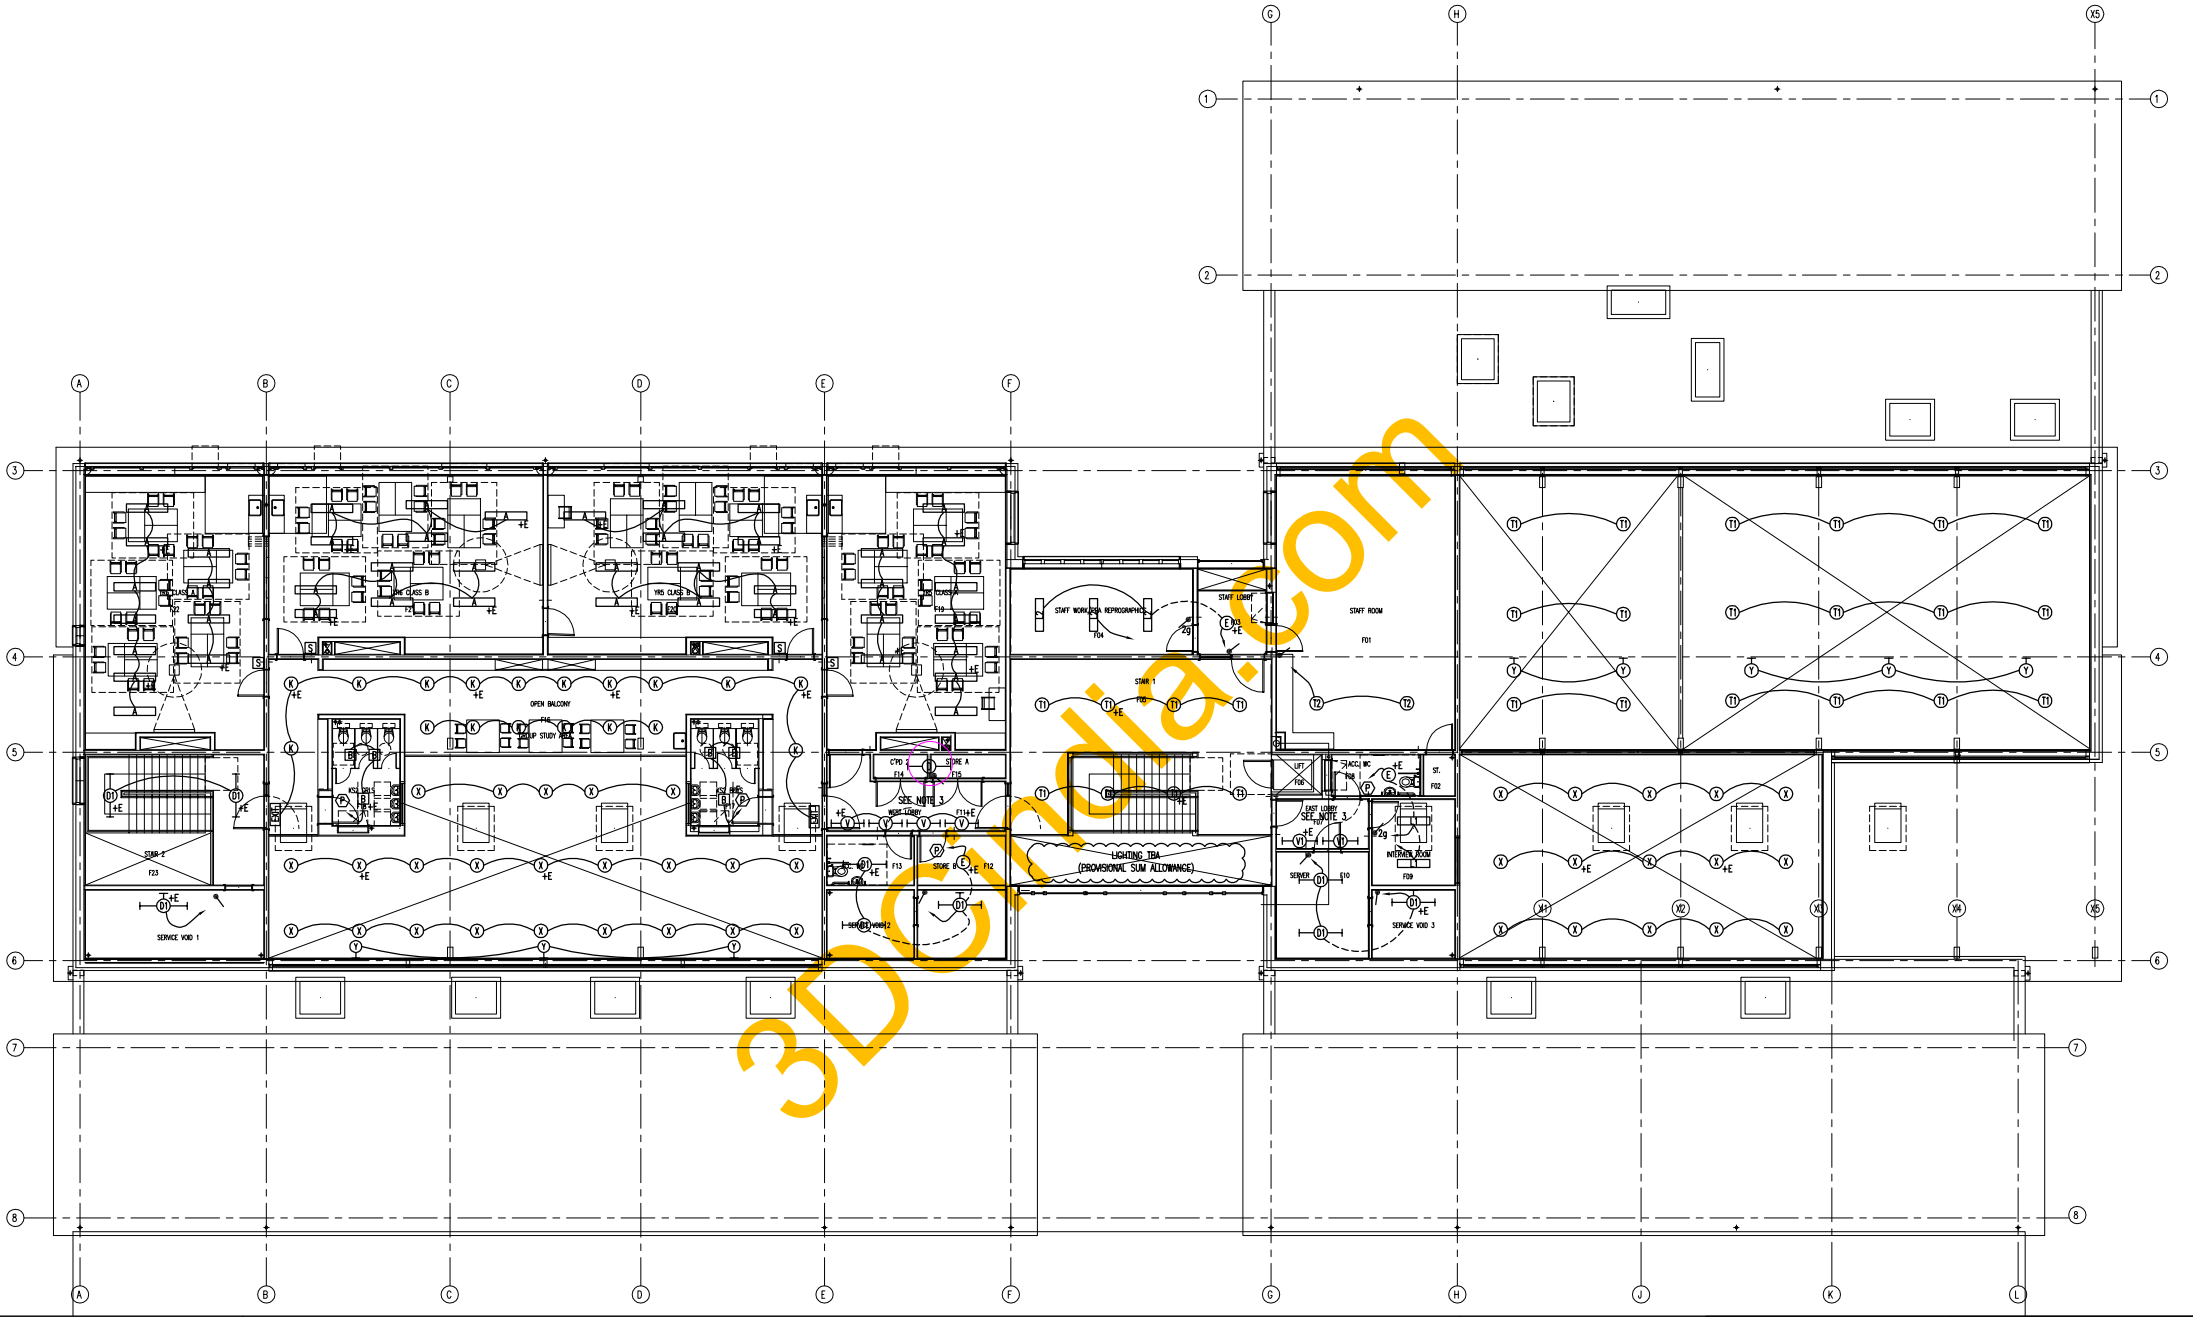

3DCindia.com

DO NOT SCALE FROM THIS DRAWING.
ALL DIMENSIONS TO BE CONFIRMED ON SITE.

NOTES

1. DRAWING TO BE READ IN CONJUNCTION WITH THE SCHEMATIC DRAWINGS AND SPECIFICATION.

Job

Title

FIRST FLOOR , ZONE A
LIGHTING LAYOUT