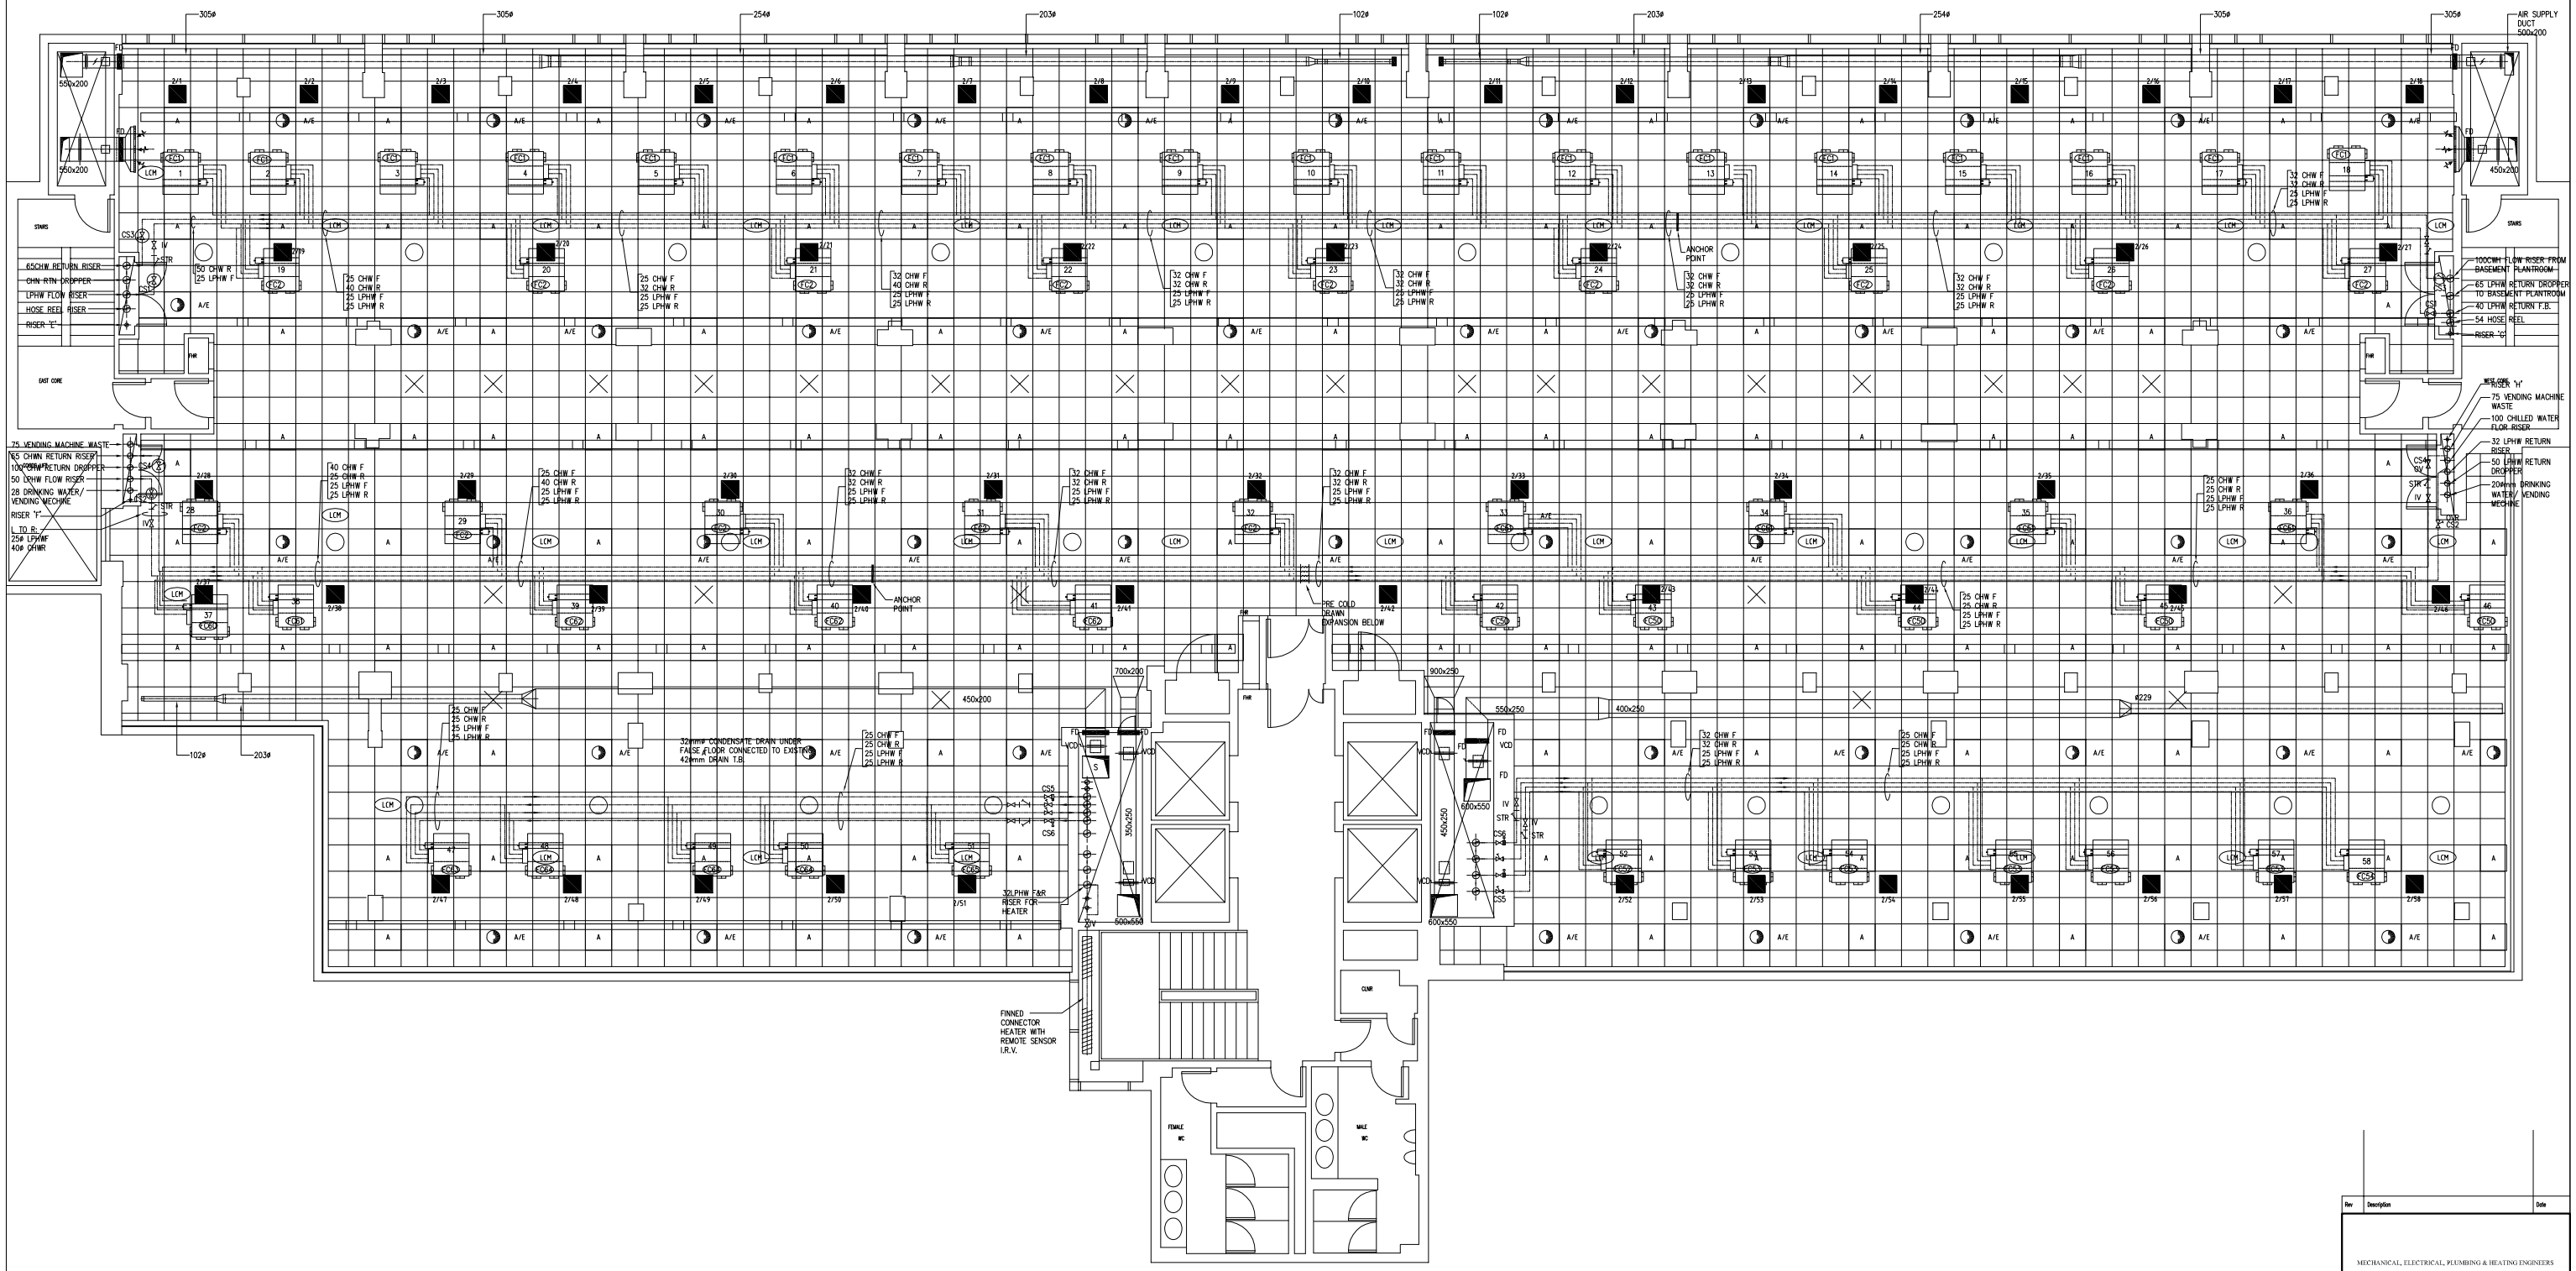

Rev	Description	Date

MECHANICAL, ELECTRICAL, PLUMBING & HEATING ENGINEERS

Designers

Project

Title

SECOND FLOOR MECHANICAL SERVICES

Drawn	Checked	Date	Scale
ICL		May 06	1:50

Drg No: C10216/M2

Rev

C:\Documents and Settings\administration\Desktop\to gp\to 3dc web\mep works\C10216-M2.dwg, 18-Jul-06 3:25:14 PM, AJ, Shaj