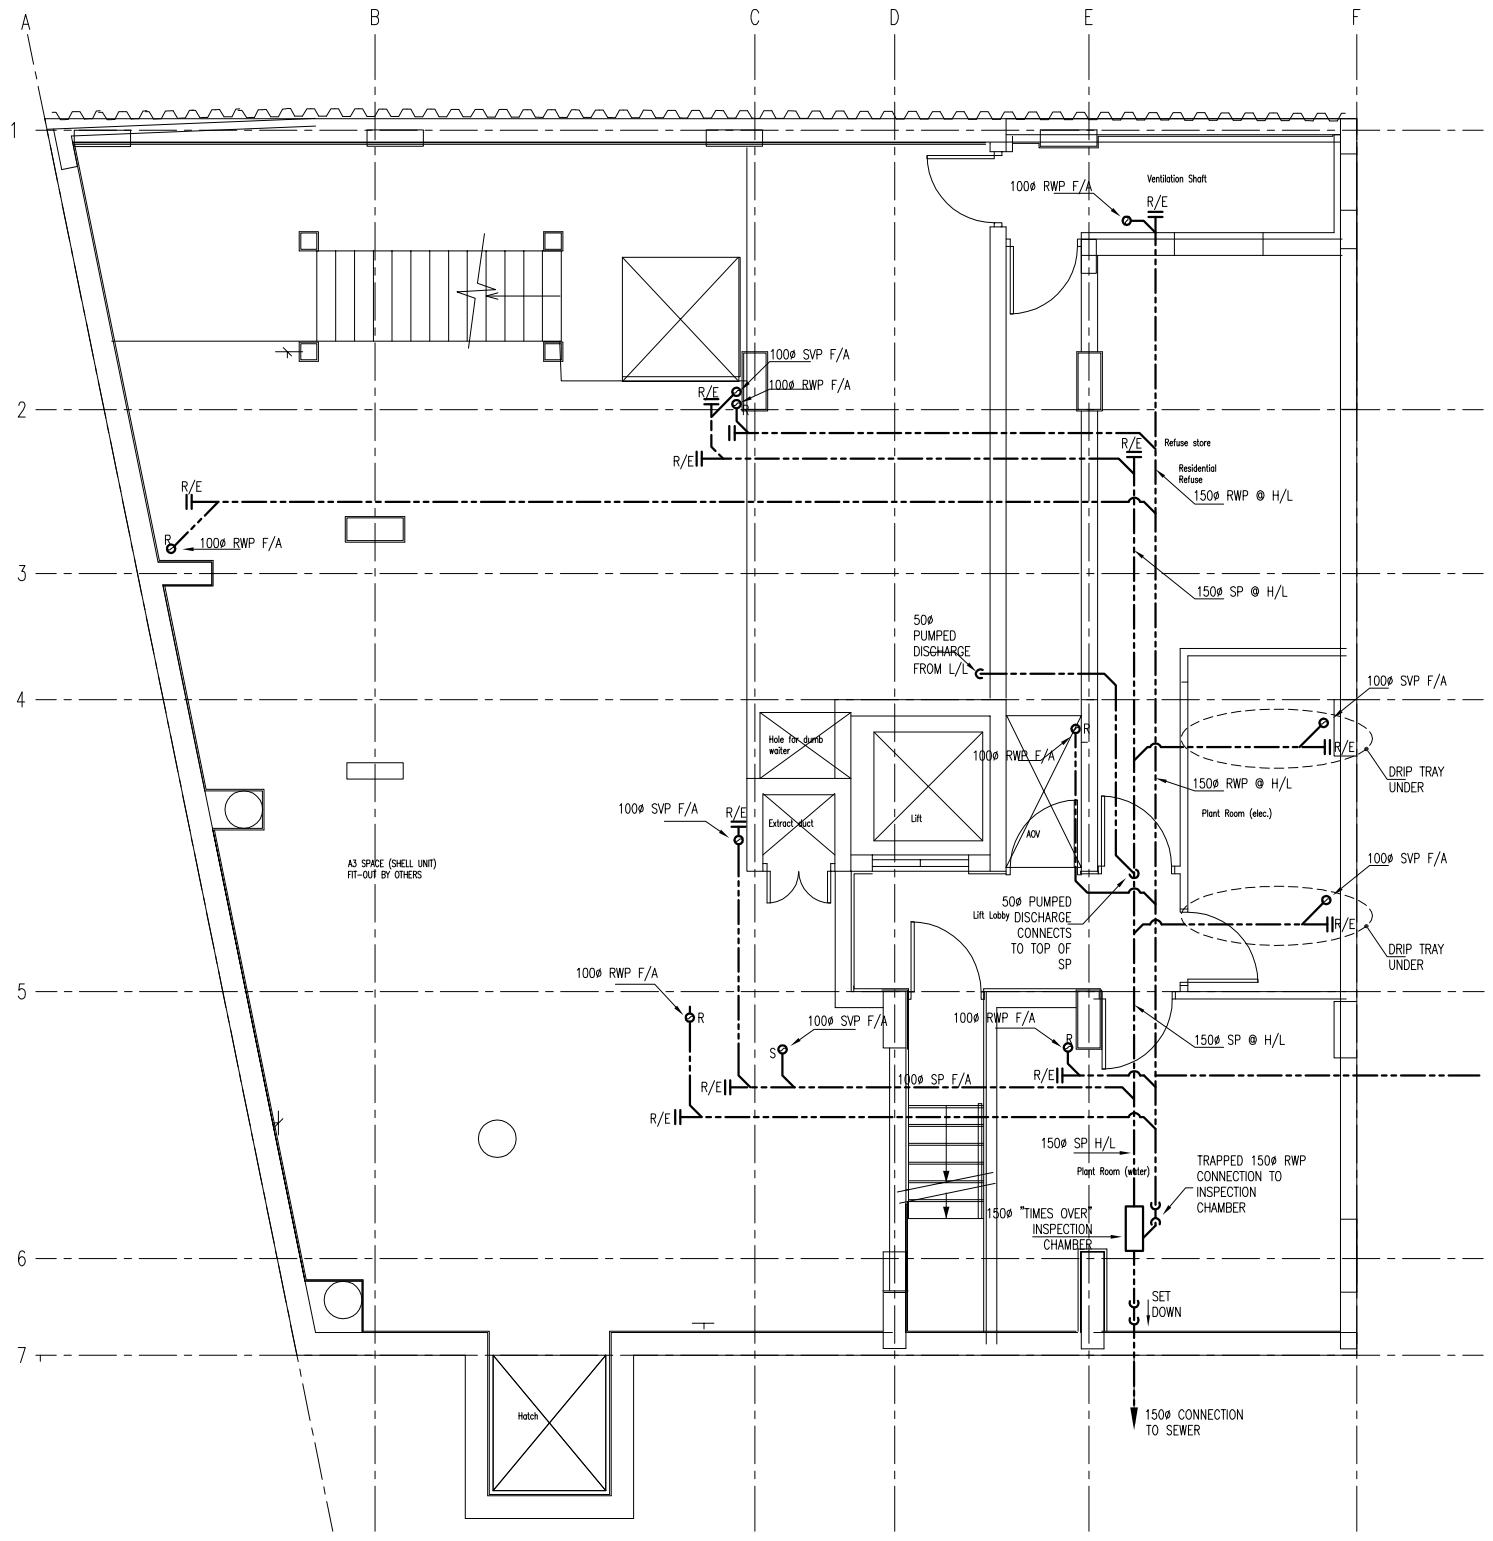

NOTES

Rev.	Detail of Revision	Date	Drawn

Client
CLIENT_NAME
CLIENT_ADDRESS_1
CLIENT_ADDRESS_2
CLIENT_ADDRESS_3

Project
JOB_TITLE
JOB_TITLE
JOB_TITLE

Drawing Title
DRAWING_TITLE_1
DRAWING_TITLE_2
DRAWING_TITLE_3
DRAWING_TITLE_4

Scale SCALE DRG_SIZE

Date DATE Drawn by DRAWN

Drawing Status
DRAWING_STATUS

Drawing Number DRG_NO. Revision REV

E:\per\3dcs\3dc works\01 - Project\101 - Graham Canoon\Completed projects\06 - Abbey Road\Work\2320-AM-401.dwg, 18-Jul-06 3:29:45 PM, A3 Shlj